From:	Danny Aleshire <danny.aleshire@awattorneys.com>
Sent time:	09/10/2018 06:32:53 PM
To:	Selim <Selim@sawayaeng.com>
Cc:	So Kim; Ara Mihranian; Jill Martin <jmartin@trumpnational.com>
Subject:	RE: Trump - Revisions to Exhibits
Attachments:	2018-08-16 05-Future City Owned Parcels (2).pdf

Thanks Selim. These look good.

One more correction we would like to make to the exhibits is shown in the notes in the attached PDF. Please let me know if you have any questions.

From: Selim [mailto:Selim@sawayaeng.com]
Sent: Monday, September 10, 2018 1:34 PM
To: Danny Aleshire
Cc: 'So Kim'; 'Ara Mihranian'; 'Jill Martin'
Subject: RE: Trump - Revisions to Exhibits

Hi Danny,

Please find attached, the revised exhibits as requested. Please review, let me know if you would need anything else.

Thank you
Selim Sawaya P.E. / P.L.S.
(626) 715-2320

From: Danny Aleshire [mailto:danny.aleshire@awattorneys.com]
Sent: Sunday, September 09, 2018 7:08 PM
To: 'Selim'
Cc: So Kim; Danny Aleshire; Ara Mihranian; Jill Martin
Subject: Trump - Revisions to Exhibits

Hi Selim,

Can you please review the attached notations and revisions requested to the property depictions you prepared.

If you have any questions, please feel free to call me.

Thanks,

Danny Aleshire | Associate
Aleshire & Wynder, LLP | 2361 Rosecrans Ave., Suite 475, El Segundo, CA 90245
Tel: (310) 527-6660 | Dir: (310) 527-6679 | Fax: (310) 532-7395 | danny.aleshire@awattorneys.com | awattorneys.com

This email and any files transmitted with it may contain privileged or otherwise confidential information. If you are not the intended recipient, or believe that you may have received this communication in error, please advise the sender via email and delete the email you received.

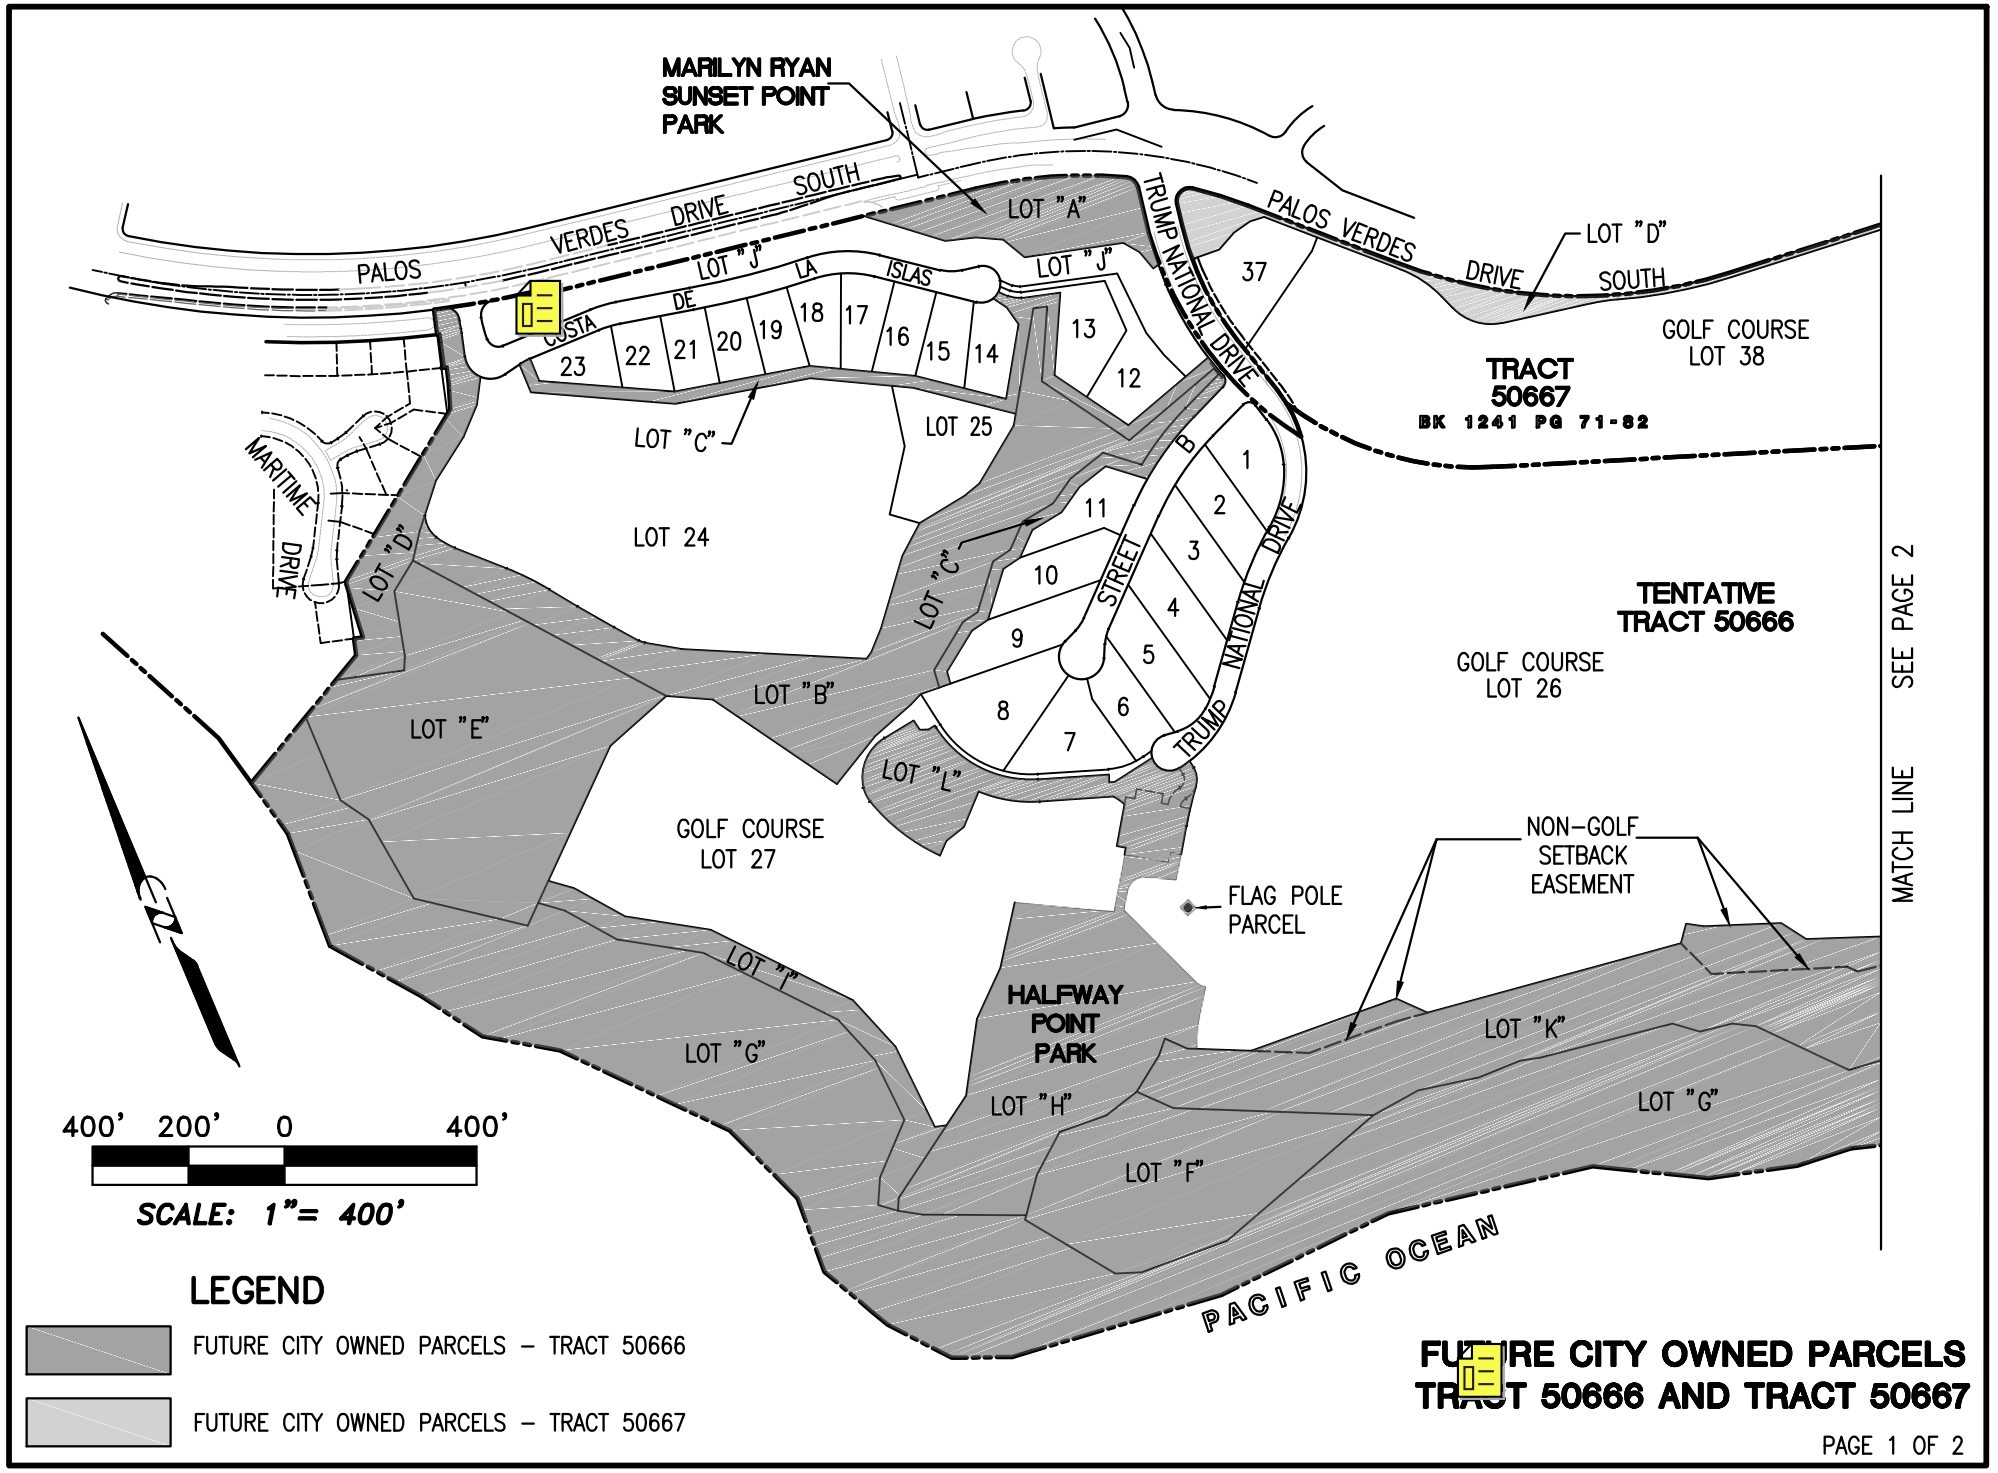

FUTURE CITY OWNED PARCELS TRACT 50666 AND TRACT 50667

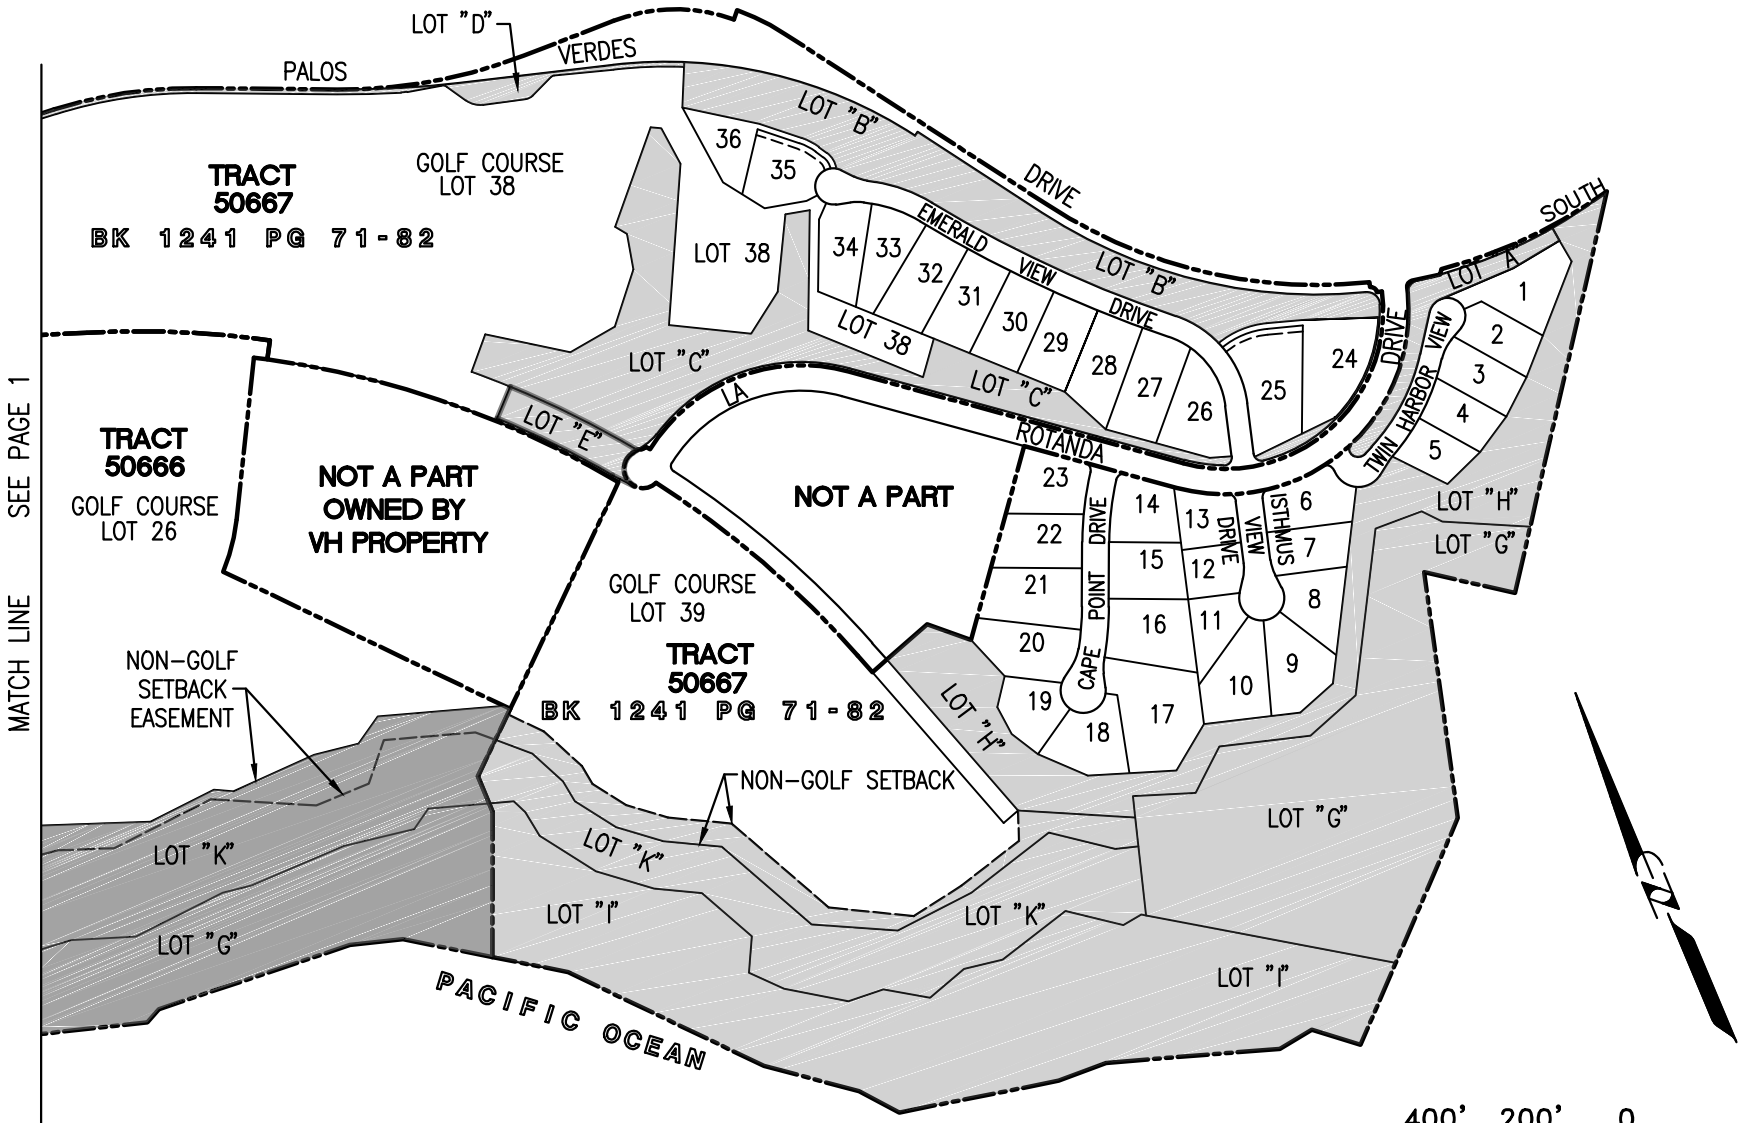

400' 200' 0 400'

SCALE: 1"= 400'

LEGEND

FUTURE CITY OWNED PARCELS – TRACT 50666

FUTURE CITY OWNED PARCELS – TRACT 50667

FUTURE CITY OWNED PARCELS TRACT 50666 AND TRACT 50667